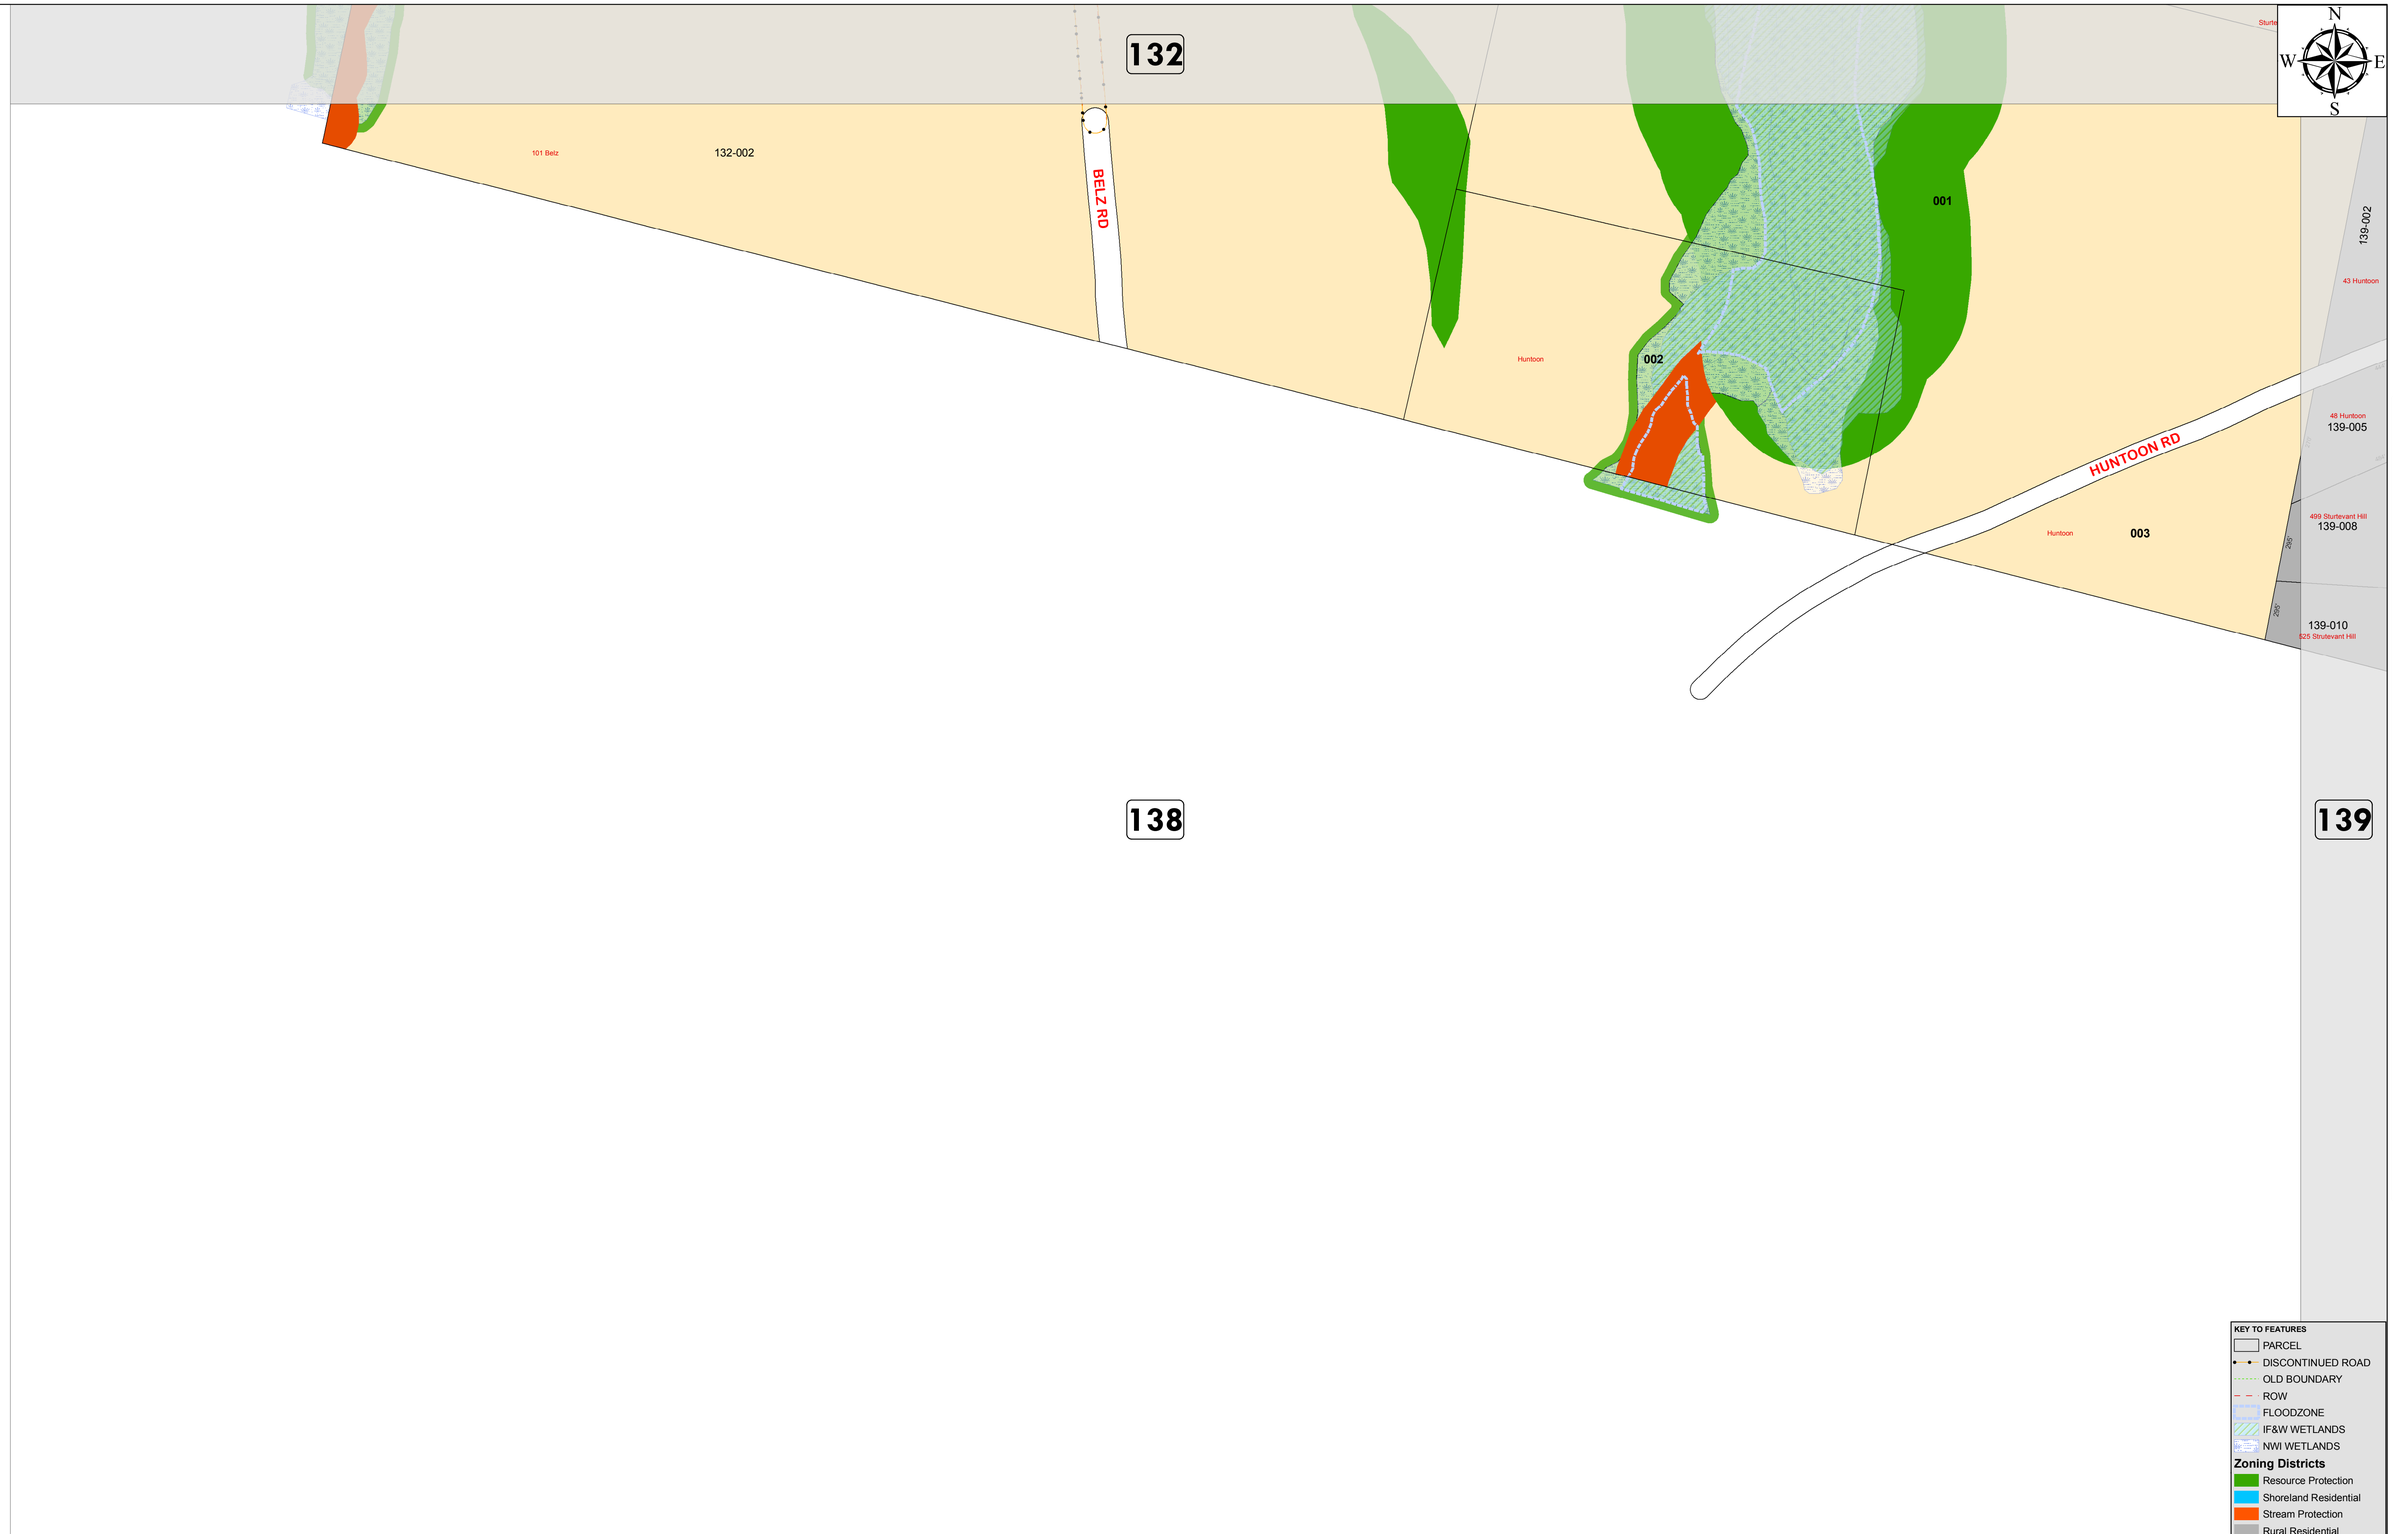

These depictions of property lot boundaries illustrate their general locations and dimensions for use in planning and assessing. NOT TO BE USED FOR CONVEYENCE PURPOSES.

KEY TO FEATURES

- PARCEL
- DISCONTINUED ROAD
- OLD BOUNDARY
- ROW
- FLOODZONE
- IF&W WETLANDS
- NWI WETLANDS

Zoning Districts

- Resource Protection
- Shoreland Residential
- Stream Protection
- Rural Residential
- Rural
- Village Residential
- Village
- Academic
- Mobile Home Park Overlay

PROPERTY MAP 138

1 inch = 200 feet

Data Source: Maine Office of GIS, Town of Readfield, Hillier & Assoc.
Coordinate System: NAD83, UTM, Zone 19N
Compiled By: A. Grindle - 2010

TOWN OF READFIELD
KENNEBEC COUNTY, MAINE
08/01/13
Revised by:
Kennebec County Soil & Water
Conservation District