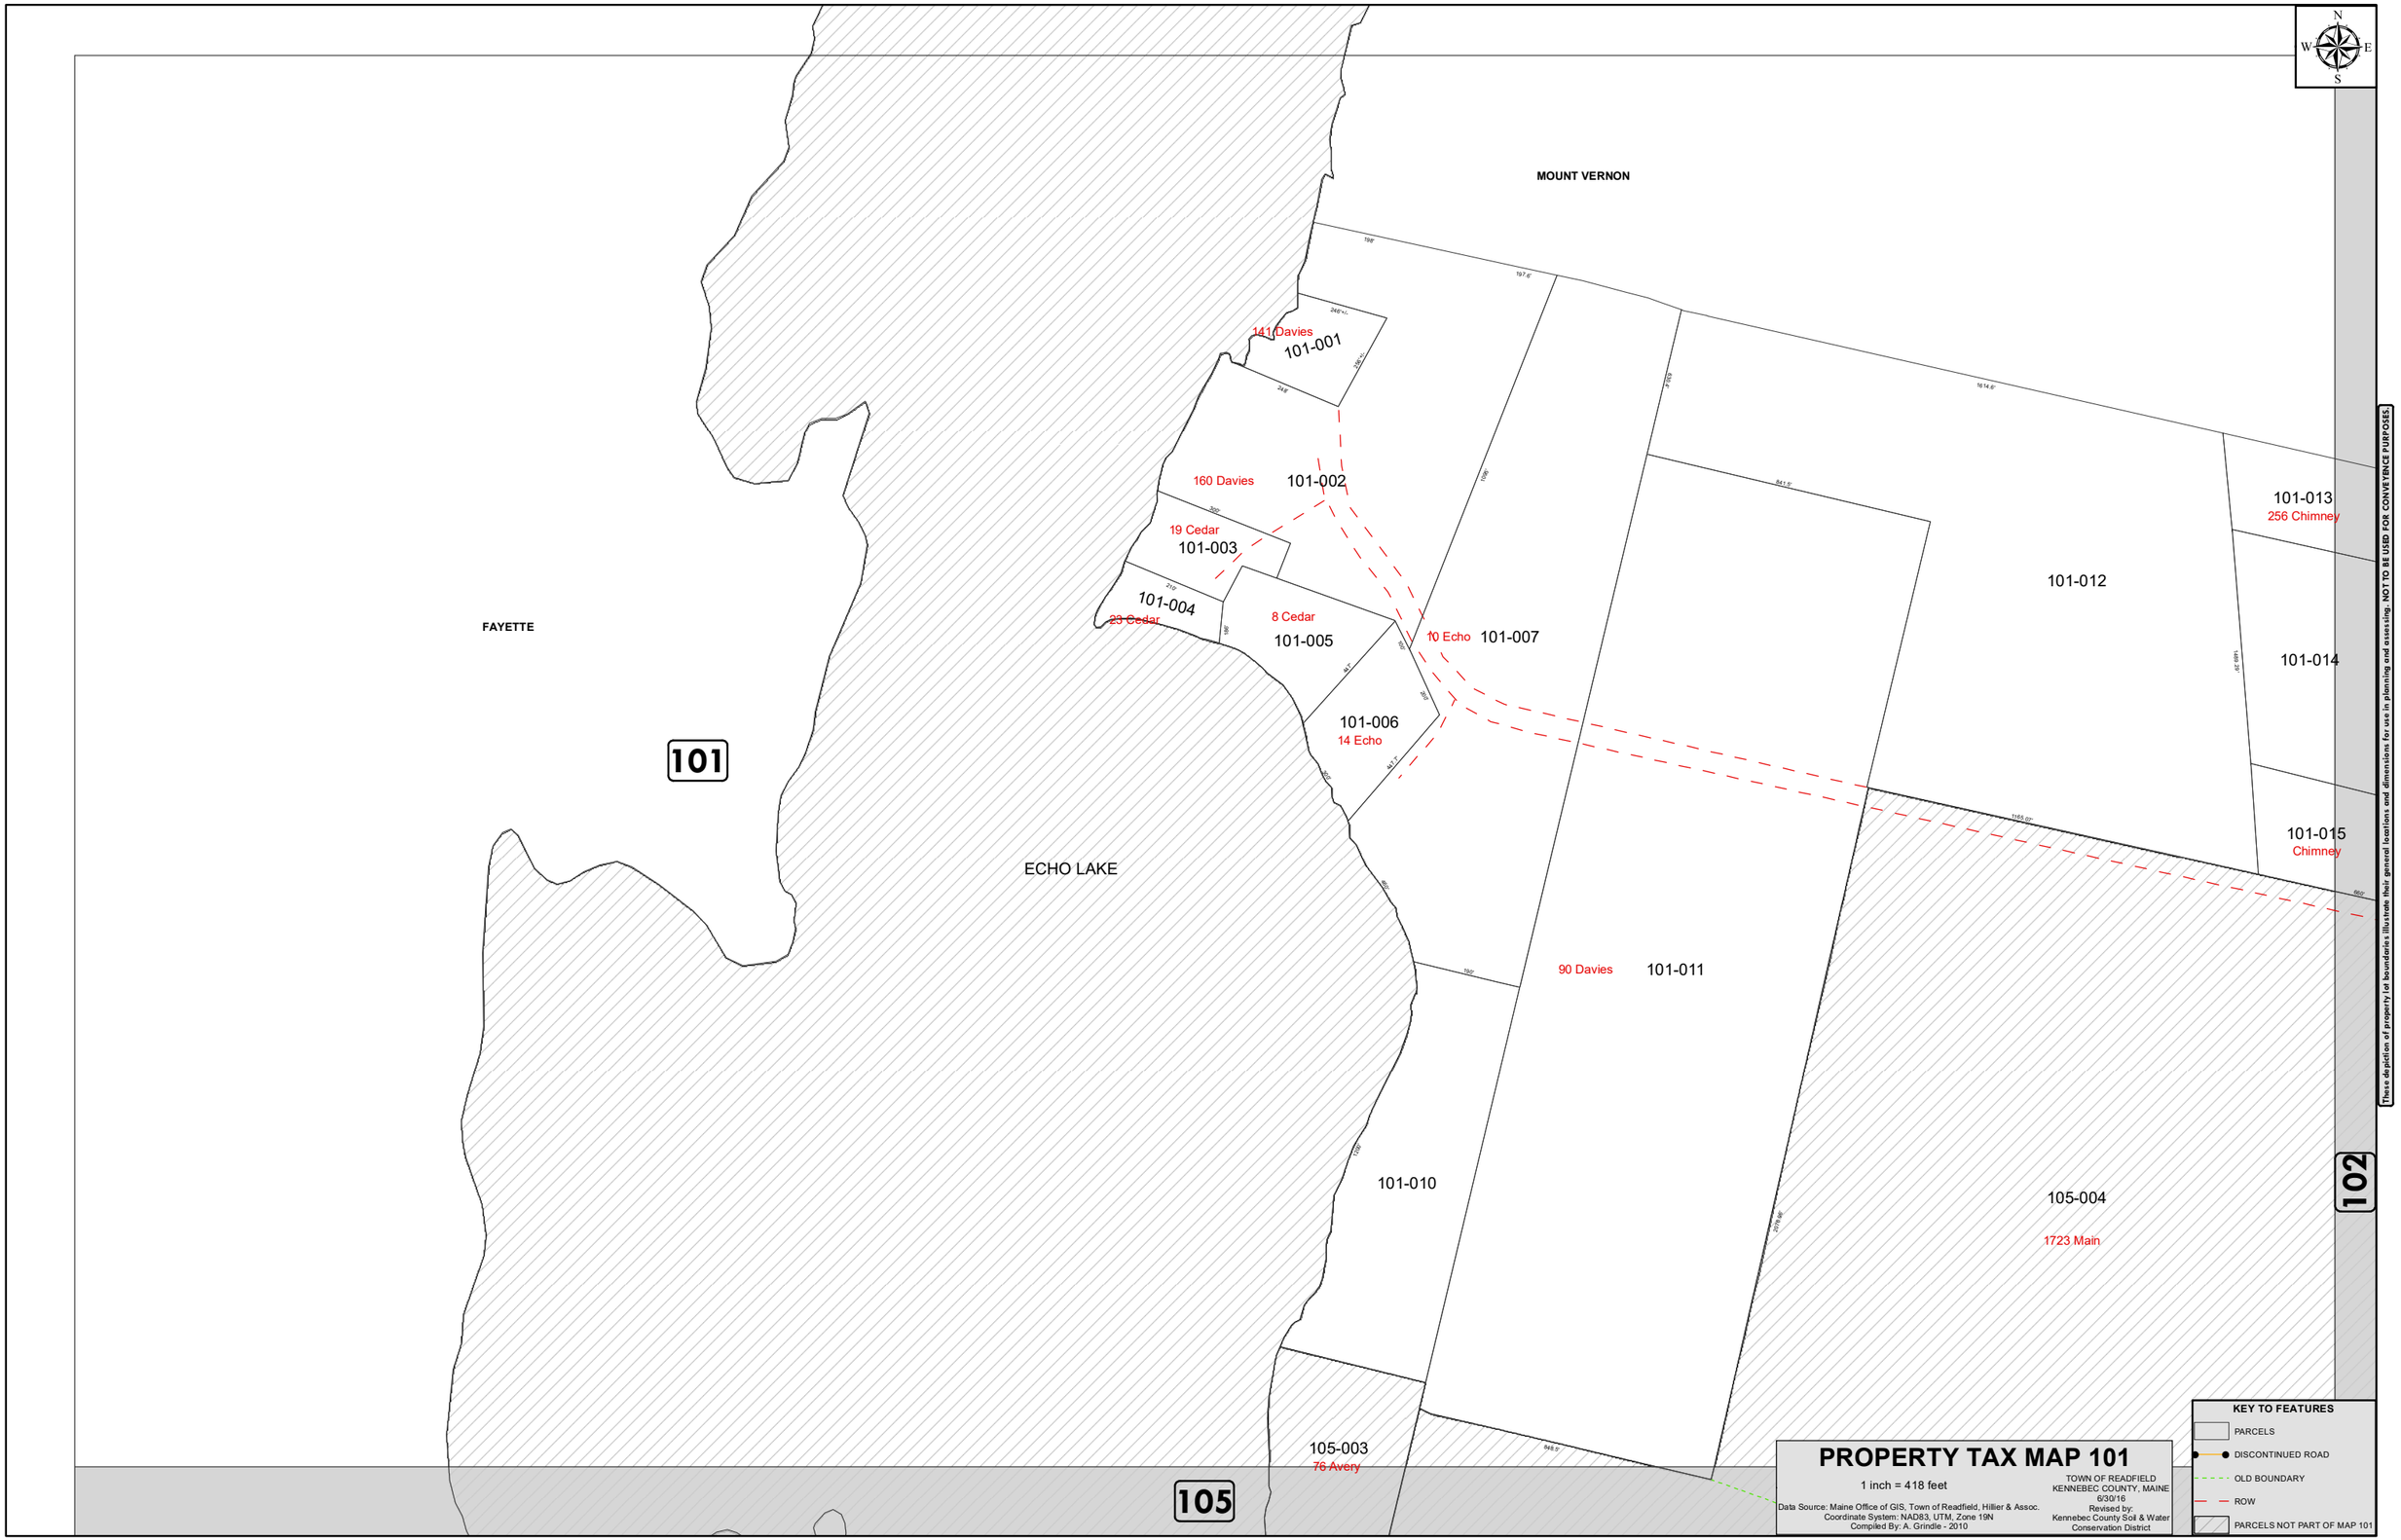
MOUNT VERNON
FAYETTE
101
ECHO LAKE
141 Davies
101-001
160 Davies
101-002
19 Cedar
101-003
101-004
23 Cedar
8 Cedar
101-005
101-006
14 Echo
10 Echo
101-007
90 Davies
101-011
101-012
101-013
256 Chimney
101-014
101-015
Chimney
101-010
105-004
1723 Main
105-003
76 Avery
105
102
These depiction of property lot boundaries illustrate their general locations and dimensions for use in planning and assessing, NOT TO BE USED FOR CONVEYANCE PURPOSES.
KEY TO FEATURES
PARCELS
DISCONTINUED ROAD
OLD BOUNDARY
ROW
PARCELS NOT PART OF MAP 101
PROPERTY TAX MAP 101
1 inch = 418 feet
Data Source: Maine Office of GIS, Town of Readfield, Hillier & Assoc.
Coordinate System: NAD83, UTM, Zone 19N
Compiled By: A. Grindle - 2010
TOWN OF READFIELD
KENNEBEC COUNTY, MAINE
6/30/16
Revised by:
Kennebec County Soil & Water
Conservation District