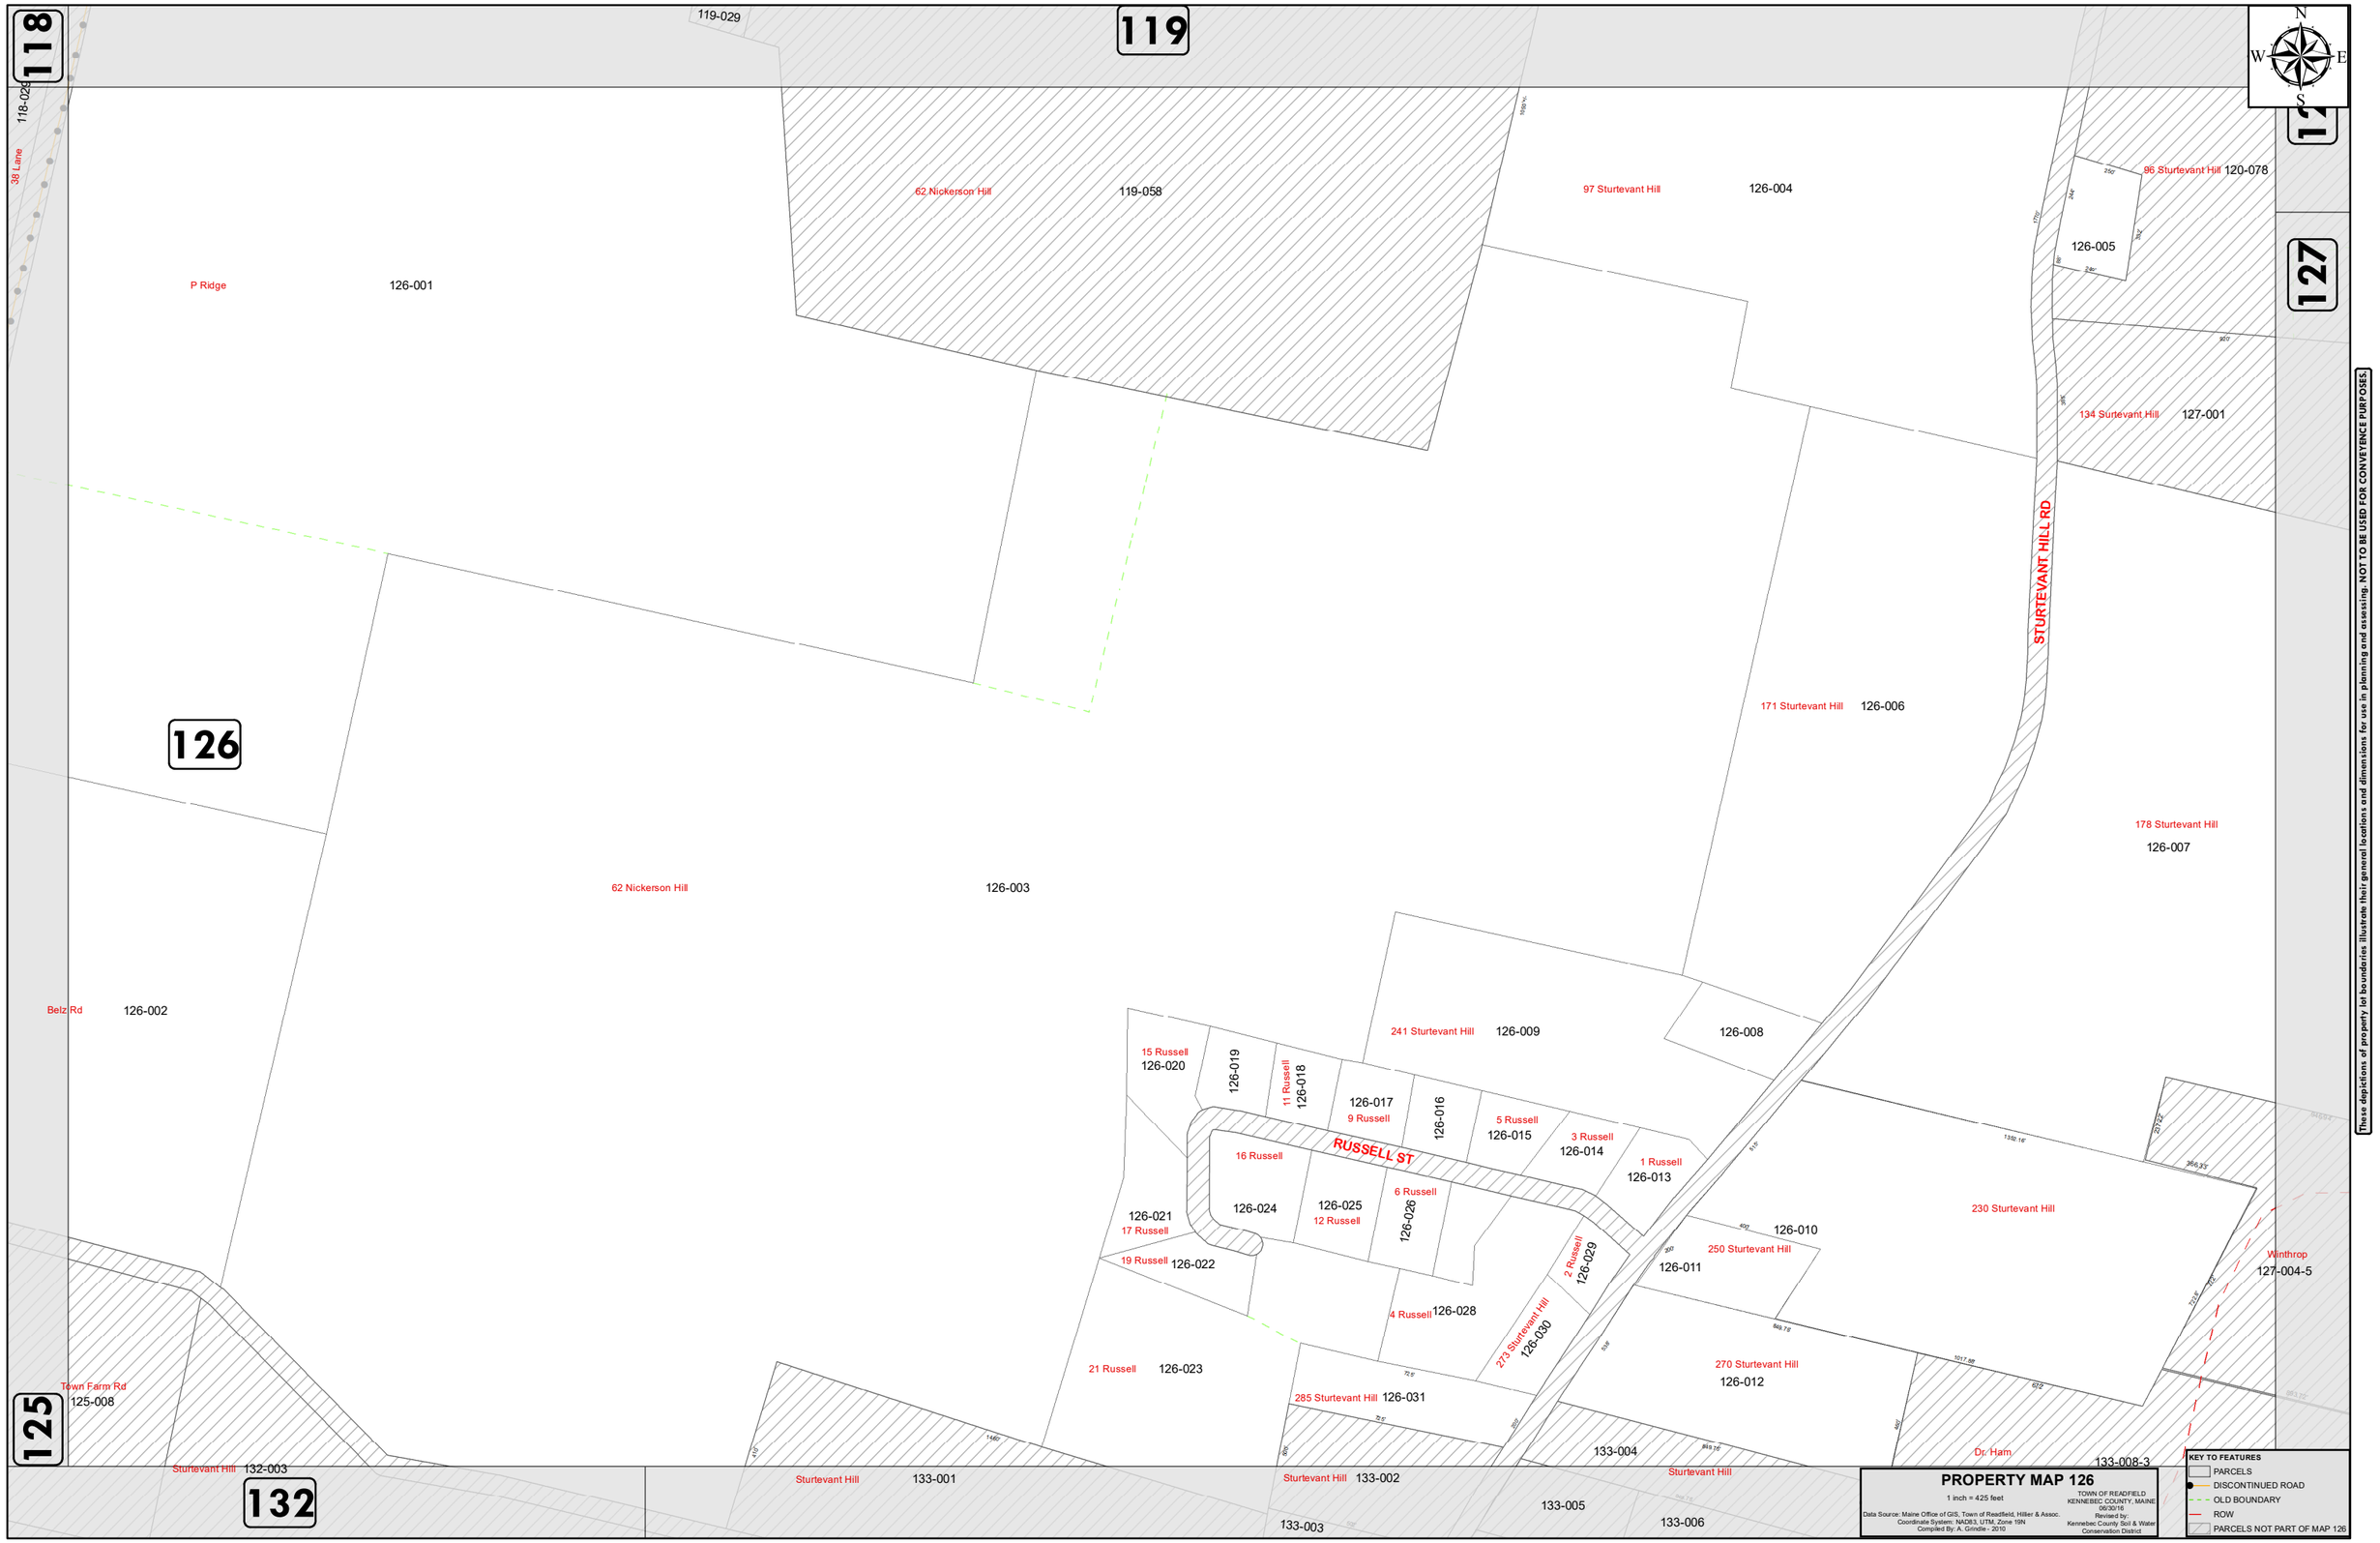
118
119
127
126
125
132
119-029
118-029
38 Lane
62 Nickerson Hill
119-058
97 Sturtevant Hill
126-004
96 Sturtevant Hill
120-078
126-005
P Ridge
126-001
134 Sturtevant Hill
127-001
STURTEVANT HILL RD
171 Sturtevant Hill
126-006
178 Sturtevant Hill
126-007
62 Nickerson Hill
126-003
Belz Rd
126-002
241 Sturtevant Hill
126-009
126-008
15 Russell
126-020
126-019
11 Russell
126-018
126-017
9 Russell
126-016
5 Russell
126-015
3 Russell
126-014
1 Russell
126-013
RUSSELL ST
16 Russell
126-024
126-025
12 Russell
6 Russell
126-026
126-021
17 Russell
19 Russell
126-022
2 Russell
126-029
4 Russell
126-028
273 Sturtevant Hill
126-030
21 Russell
126-023
285 Sturtevant Hill
126-031
230 Sturtevant Hill
126-010
250 Sturtevant Hill
126-011
270 Sturtevant Hill
126-012
Winthrop
127-004-5
Town Farm Rd
125-008
Sturtevant Hill
132-003
Sturtevant Hill
133-001
Sturtevant Hill
133-002
133-004
Sturtevant Hill
133-005
133-003
133-006
Dr. Ham
133-008-3
PROPERTY MAP 126
1 inch = 425 feet
Data Source: Maine Office of GIS, Town of Readfield, Hillier & Assoc.
Coordinate System: NAD83, UTM, Zone 19N
Compiled By: A. Grindle - 2010
TOWN OF READFIELD
KENNEBEC COUNTY, MAINE
06/30/16
Revised by:
Kennebec County Soil & Water Conservation District
KEY TO FEATURES
PARCELS
DISCONTINUED ROAD
OLD BOUNDARY
ROW
PARCELS NOT PART OF MAP 126
These depictions of property lot bounderies illustrate their general locations and dimensions for use in planning and assessing. NOT TO BE USED FOR CONVEYENCE PURPOSES.