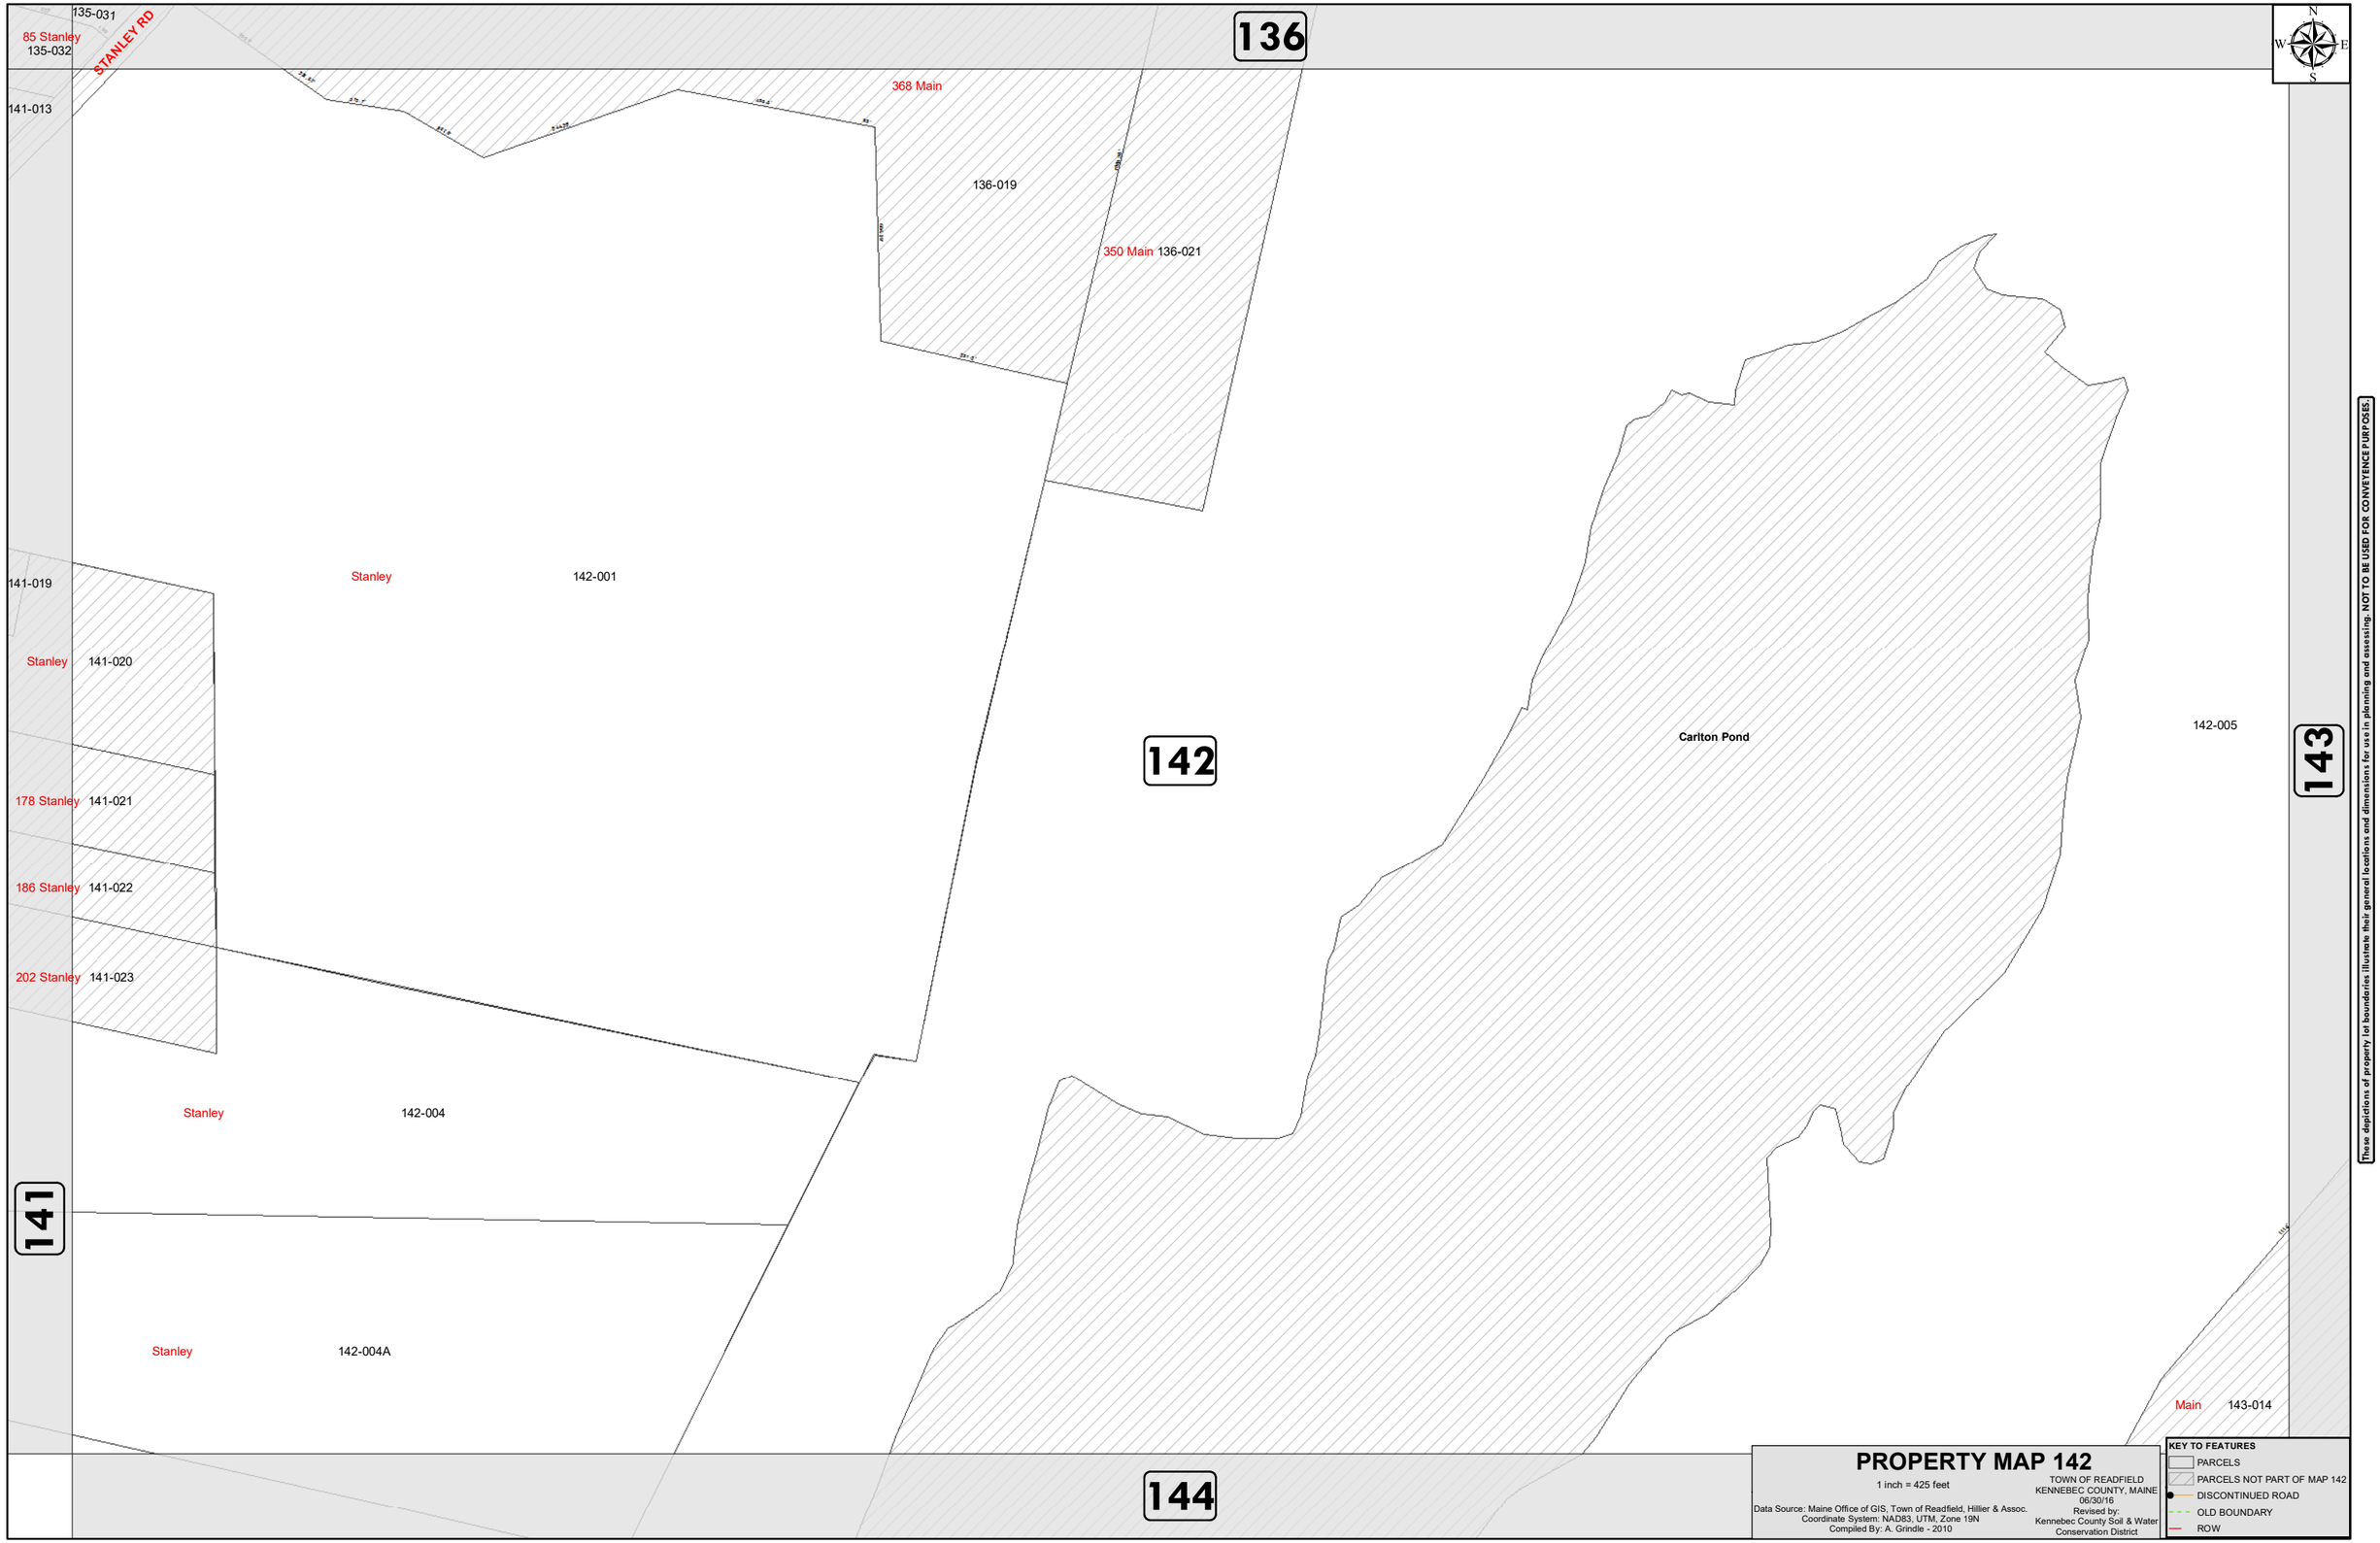
136
135-031
85 Stanley
135-032
STANLEY RD
141-013
368 Main
136-019
350 Main 136-021
Stanley
142-001
141-019
Stanley
141-020
178 Stanley 141-021
186 Stanley 141-022
202 Stanley 141-023
142
Carlton Pond
142-005
143
Stanley
142-004
141
Stanley
142-004A
Main
143-014
144
N
W
E
S
These depictions of property lot boundaries illustrate their general locations and dimensions for use in planning and assessing. NOT TO BE USED FOR CONVEYENCE PURPOSES.
PROPERTY MAP 142
1 inch = 425 feet
Data Source: Maine Office of GIS, Town of Readfield, Hillier & Assoc.
Coordinate System: NAD83, UTM, Zone 19N
Compiled By: A. Grindle - 2010
TOWN OF READFIELD
KENNEBEC COUNTY, MAINE
06/30/16
Revised by:
Kennebec County Soil & Water
Conservation District
KEY TO FEATURES
PARCELS
PARCELS NOT PART OF MAP 142
DISCONTINUED ROAD
OLD BOUNDARY
ROW